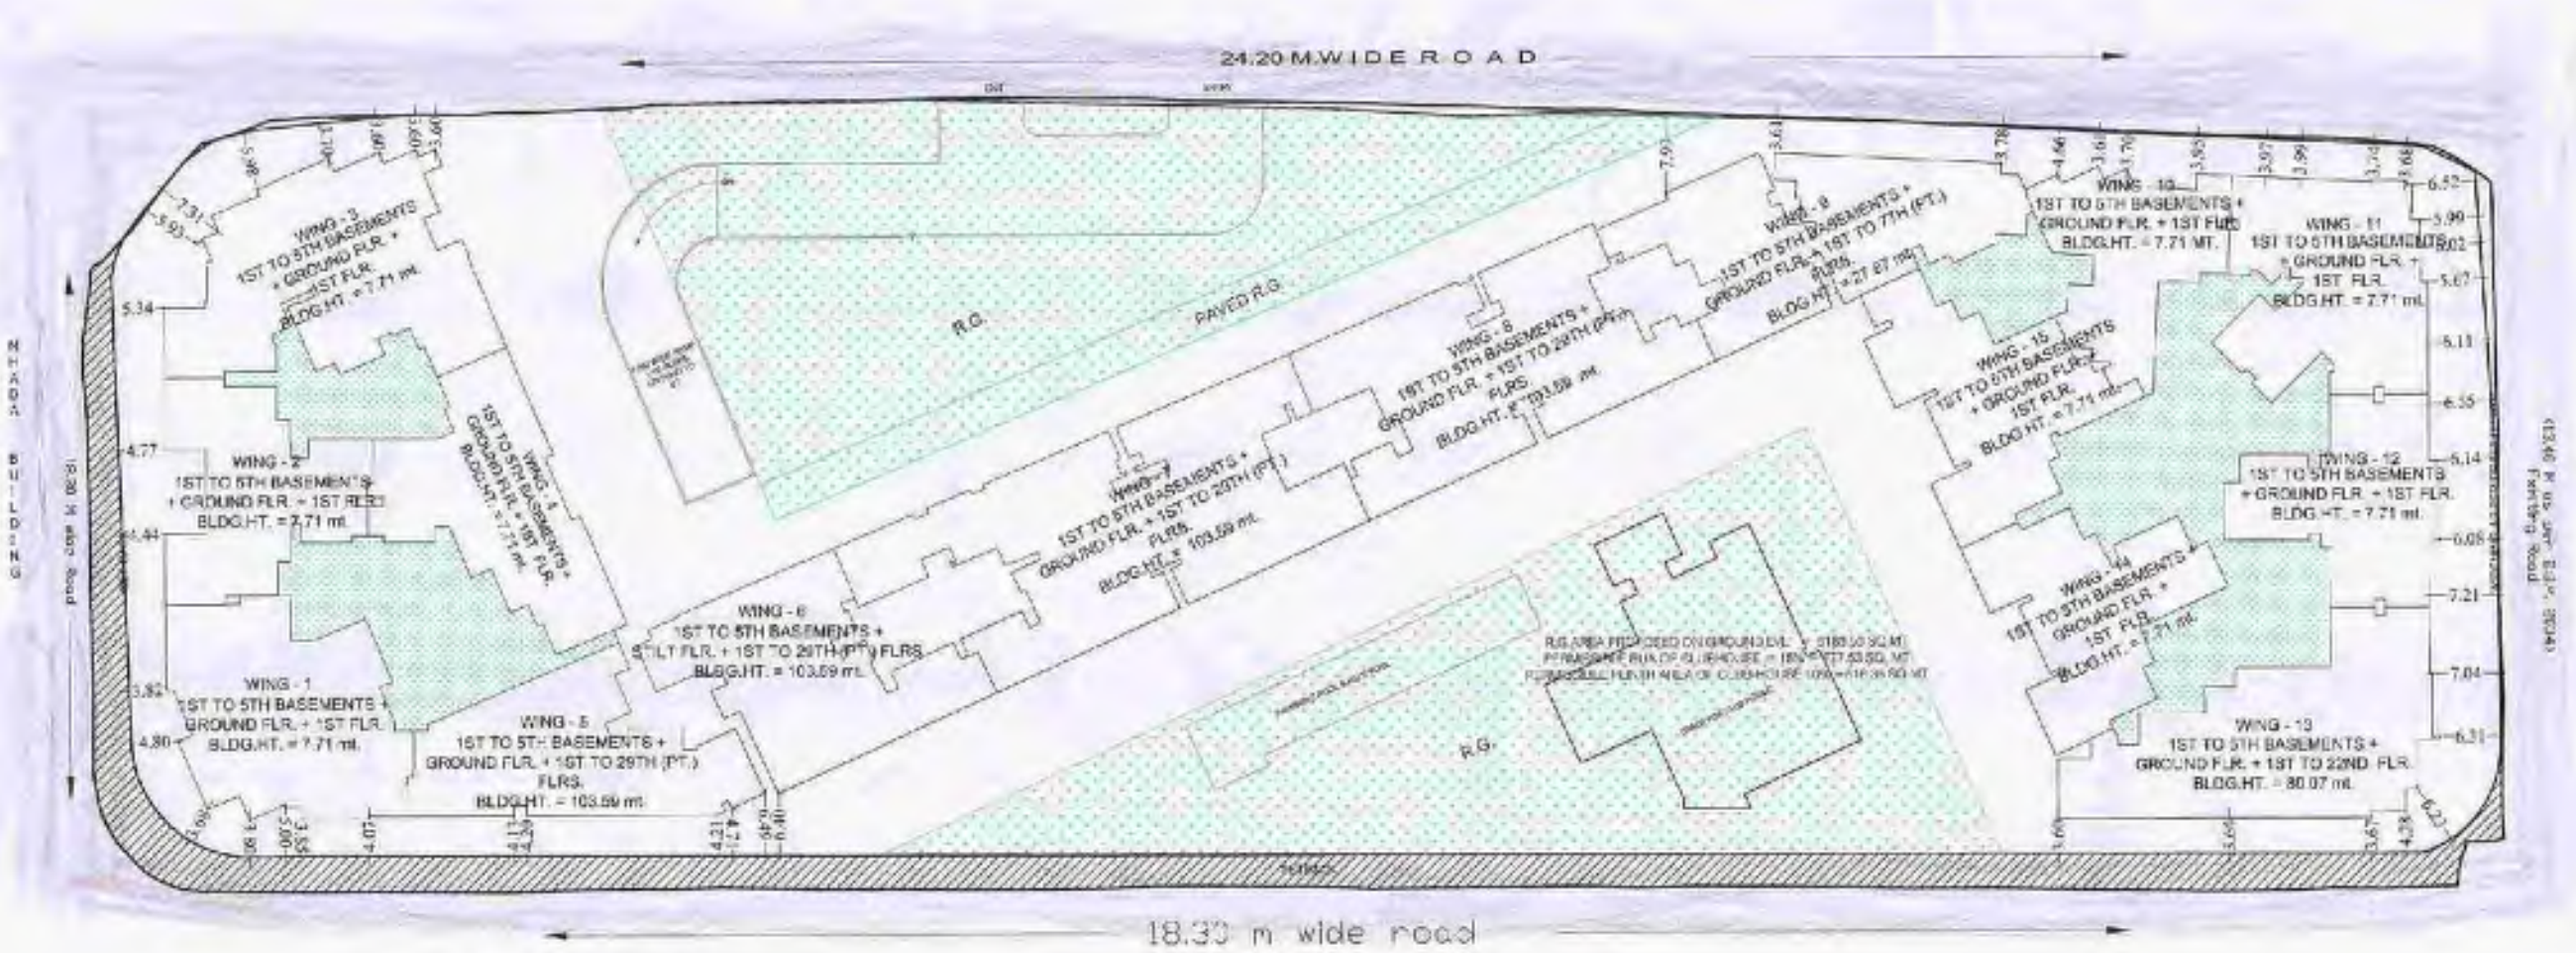

BLOCK PLAN

SCALE - 1:500

NORTH

Approved Plan of Layout